
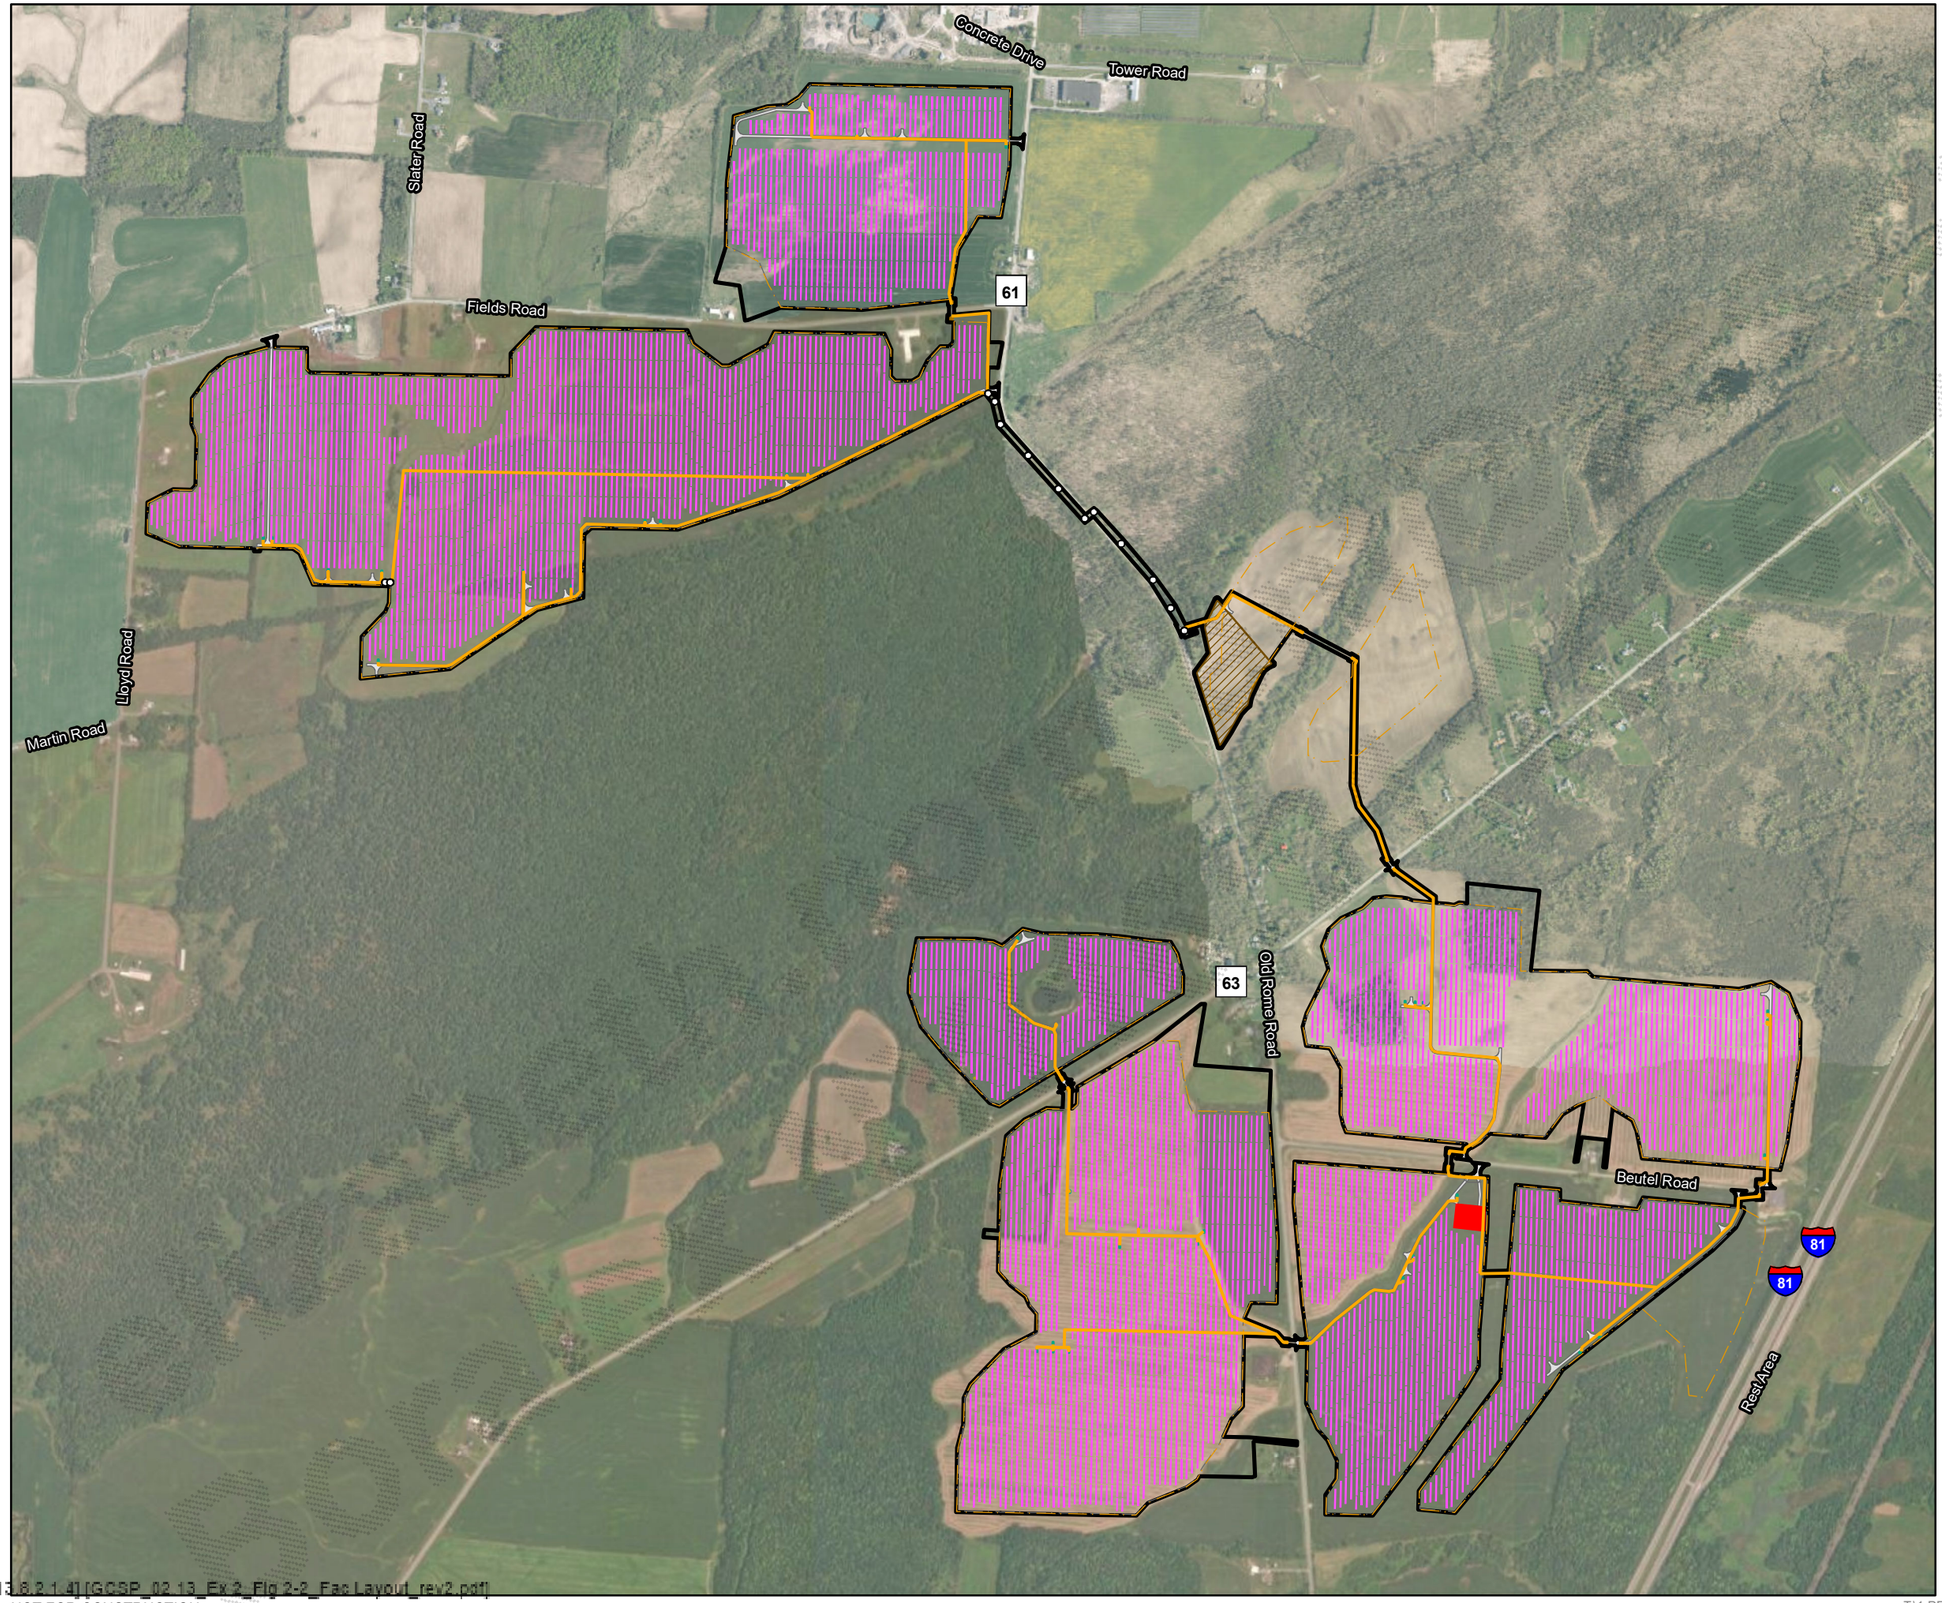


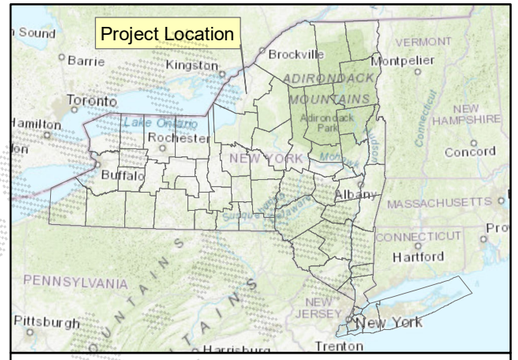

Legend

- Limit of Disturbance
- Utility Pole
- Overhead Electric Line
- Underground Electric Line
- Trenchless Underground Electric Line
- Substation
- Junction Box
- Inverter
- Silt Fence
- Fence
- PV Module
- Laydown Yard
- Tree Clearing
- Acess Road
- Horizontal Directional Drill Pad
- Driving-Accessible Perimeter Area

Approximate Scale

0 600 1,200 2,400 Feet

Updated Figure 2-2

Proposed Facility Layout

GREENS CORNERS SOLAR PARK
JEFFERSON COUNTY, NY
JANUARY 2024

TRC

Source: Esri, et. al., 2021; Jefferson County Real Property Tax Services, 2019;

[13.8.2.1.4] [GCSP_02.13_Ex.2_Fig 2-2_Fac Layout_rev2.pdf]
NOT FOR CONSTRUCTION

T:\1-PROJECTS\Boralex\499858_Greens_Corners\8-MXD\Fig2-2_Proposed_Project_Layout.mxd